C 262A

PLAT BOOK 10 PAGE 12.

NOTE:
IRON PIPES (I.P.) SET AT ALL LOT CORNERS UNLESS OTHERWISE NOTED, LOT CORNERS IN THE ℄ OF STREET R/W'S OR EDGE OF STREETS ARE REFERENCED BY AN I.P. SET 30' FROM CORNER AS MEASURED ALONG SIDE LOT LINE. LOT CORNERS IN THE ℄ OF CULDESAC'S ARE REFERENCED BY AN I.P. SET 50 ft. FROM CORNER AS MEASURED ALONG SIDE LOT LINES
FOR SOURCE OF TITLE SEE DEED BOOK 490, AT PAGE 521.

C-262-A

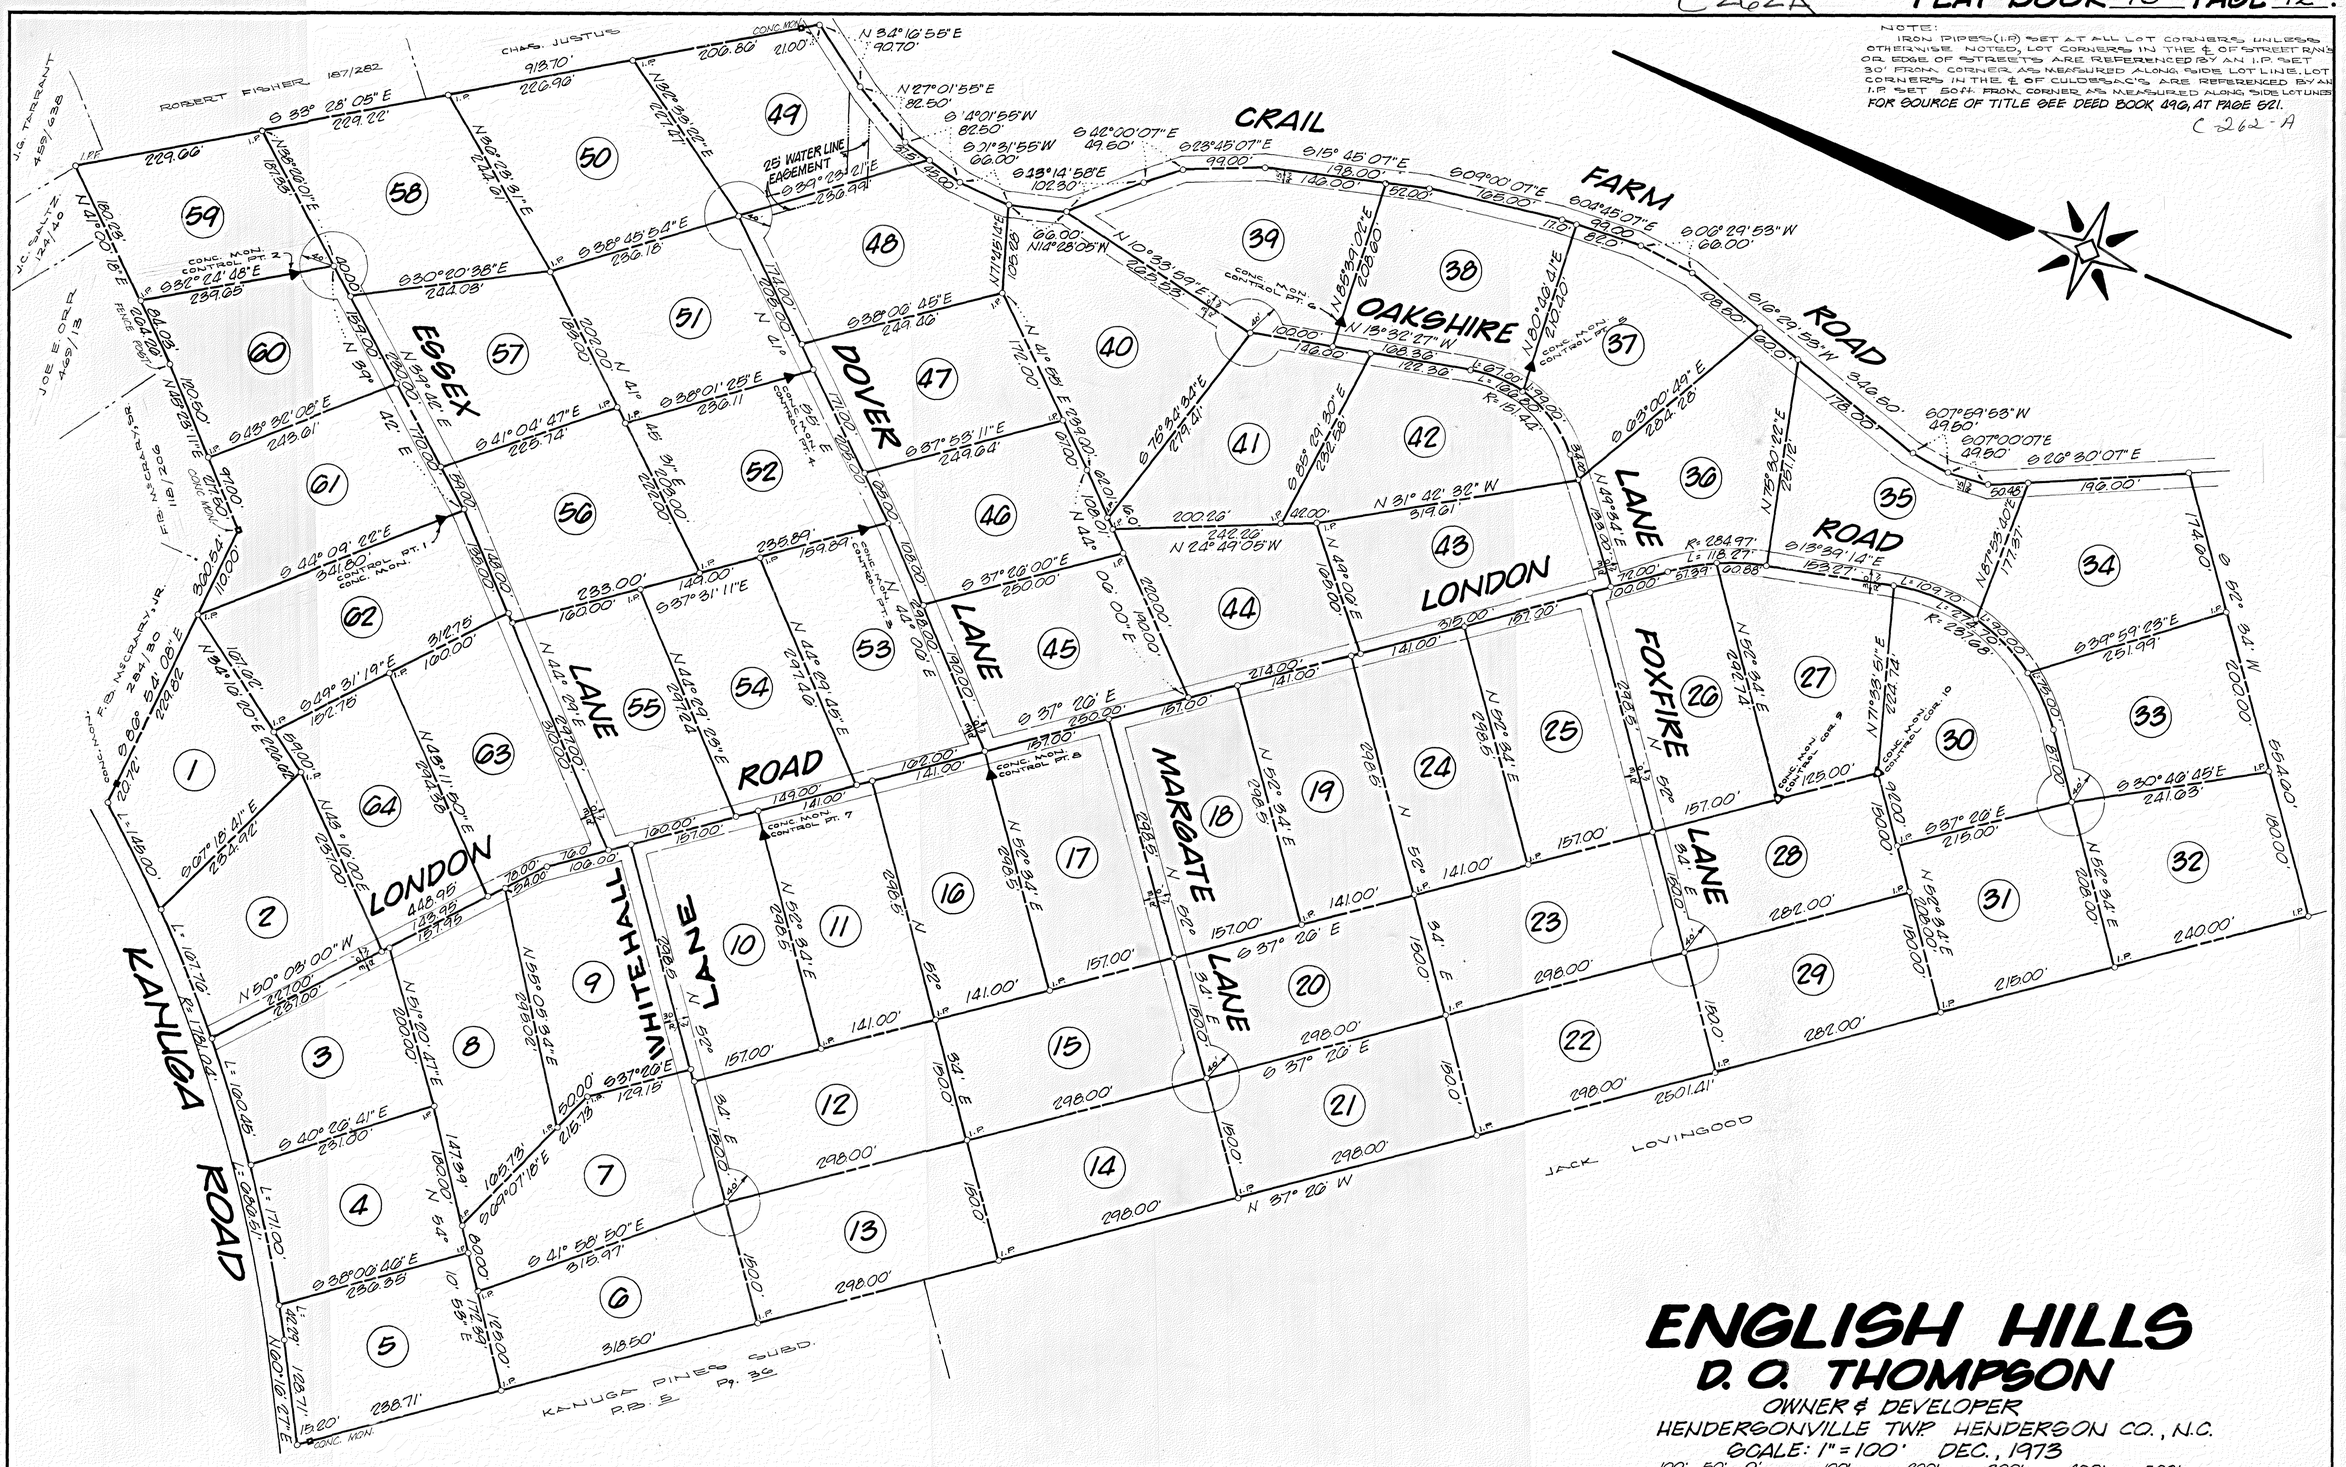

ENGLISH HILLS

D. O. THOMPSON

OWNER & DEVELOPER
HENDERSONVILLE TWP. HENDERSON CO., N.C.
SCALE: 1" = 100' DEC., 1973
100' 50' 0' 100' 200' 300' 400' 500'

SURVEYED BY

WILLIAM PATTERSON

REGISTERED LAND SURVEYOR
205 N. MAIN ST.
HENDERSONVILLE, N.C. 28739

JOB Nº 73-725

I, WILLIAM PATTERSON, CERTIFY THAT UNDER MY DIRECTION AND SUPERVISION THIS MAP WAS DRAWN FROM AN ACTUAL FIELD LAND SURVEY; THAT THE ERROR OF CLOSURE AS CALCULATED BY LATITUDES AND DEPARTURES DOES NOT EXCEED 1:10000; THAT THIS MAP WAS PREPARED IN ACCORDANCE WITH G.S. 47-30 AS AMENDED.

WITNESS MY HAND AND SEAL THIS 14th DAY OF JUNE 1974.

William Patterson
REGISTERED LAND SURVEYOR NO. L-1169

I, JANE PATTERSON, A NOTARY PUBLIC IN AND FOR THE COUNTY OF HENDERSON, STATE OF NORTH CAROLINA, DO HEREBY CERTIFY THAT WILLIAM PATTERSON PERSONALLY APPEARED BEFORE ME THIS DAY AND ACKNOWLEDGED THE DUE EXECUTION OF THE FOREGOING INSTRUMENT.

THIS THE 14th DAY OF JUNE, 1974.

Jane Patterson
NOTARY PUBLIC

MY COMMISSION EXPIRES: JULY 8, 1975

STATE OF NORTH CAROLINA, COUNTY OF HENDERSON

THE FOREGOING CERTIFICATE OF JANE PATTERSON, A NOTARY PUBLIC OF THE STATE AND COUNTY DESIGNATED IS CERTIFIED TO BE CORRECT. THIS 14th DAY OF JUNE, 1974.

Marshall Watterson
REGISTER OF DEEDS HENDERSON COUNTY
BY _____, DEPUTY

FILED FOR REGISTRATION ON THE 14th DAY OF JUNE, 1974, AT 11:45 A.M., AND RECORDED IN PLAT BOOK 10 AT PAGE 12

Marshall Watterson
REGISTER OF DEEDS HENDERSON COUNTY
BY _____, DEPUTY

L25884