PLAT SHOWING PHYSICAL SURVEY

LOT 15

GLENAIRE

ALBEMARLE COUNTY, VIRGINIA

SCALE: 1" = 60' OCTOBER 30, 1996

Gary M. Whelan
Land Surveyor
Charlottesville, Virginia

THIS CERTIFIES THAT ON 10/30/96 I SURVEYED THE PROPERTY SHOWN HEREON, AND THE TITLE LINES AND IMPROVEMENTS ARE AS SHOWN ON THIS PLAT. _____ VA. CERT. NO. 1443

SUBJECT PROPERTY LIES WITHIN HUD FLOOD ZONE C
(NOT A FLOOD HAZARD AREA)

CURVE TABLE

LABEL	RADIUS	ANGLE	CHORD	CHRD BEARING	TANGENT	ARC LENGTH
AA	440.71	013 43'00"	105.25	N 70°30'30" W	53.01	105.51

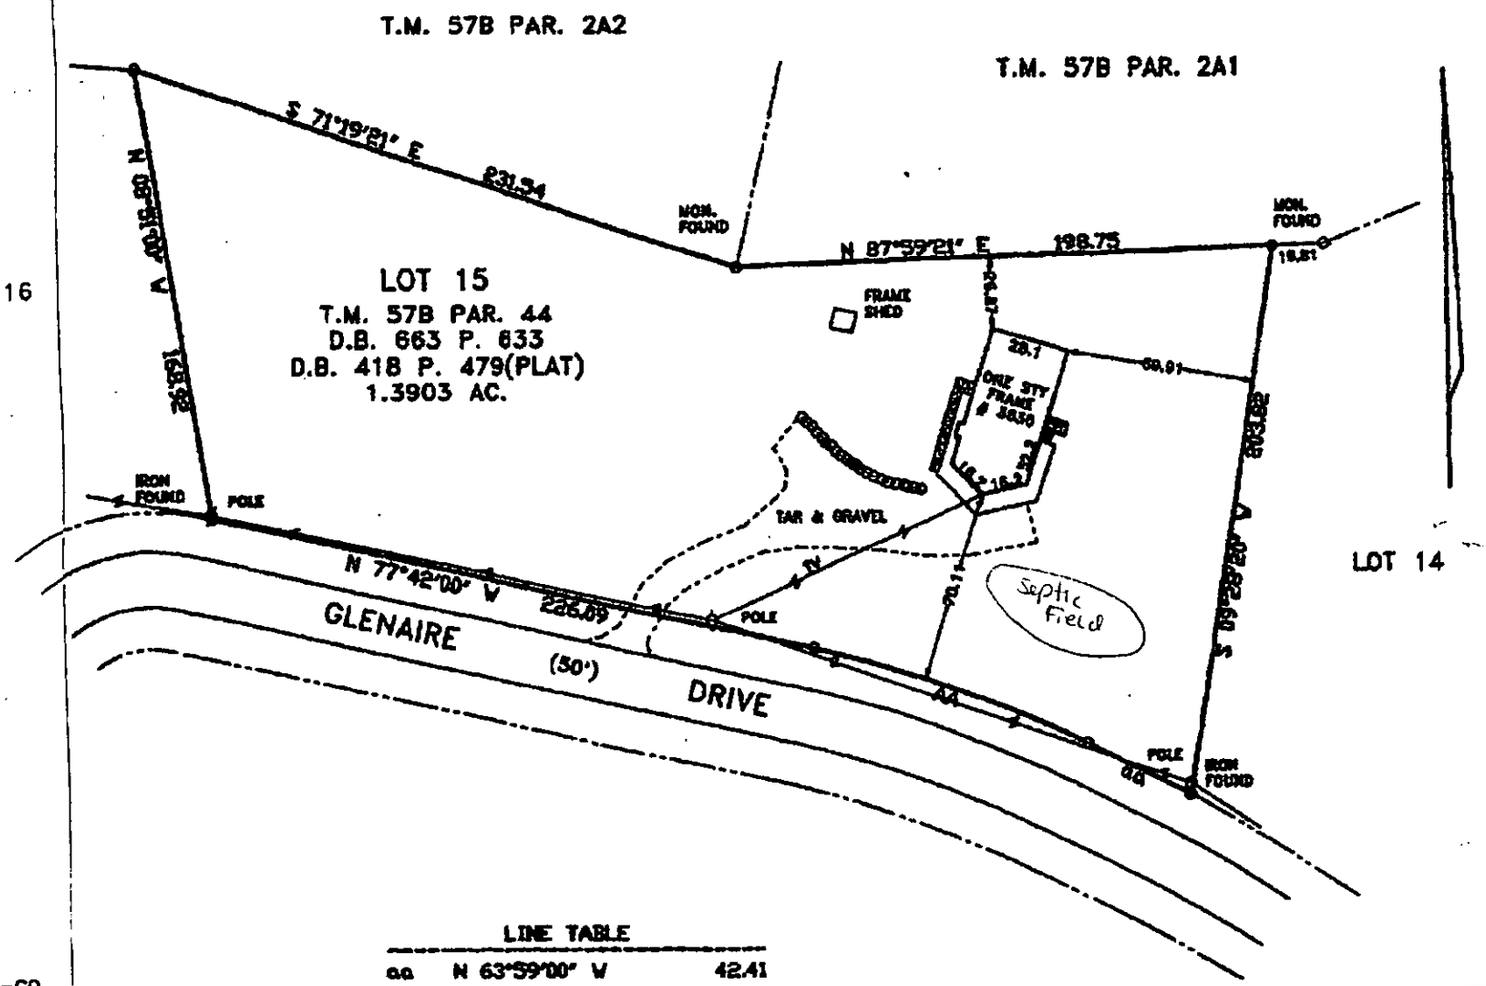

LINE TABLE

aa	N 63°59'00" W	42.41

0 20 40 60 120
SCALE IN FEET

14137 D-GO

NOV 05 '96 13:56 P02 GARY M. WHELAN LS 8049797759